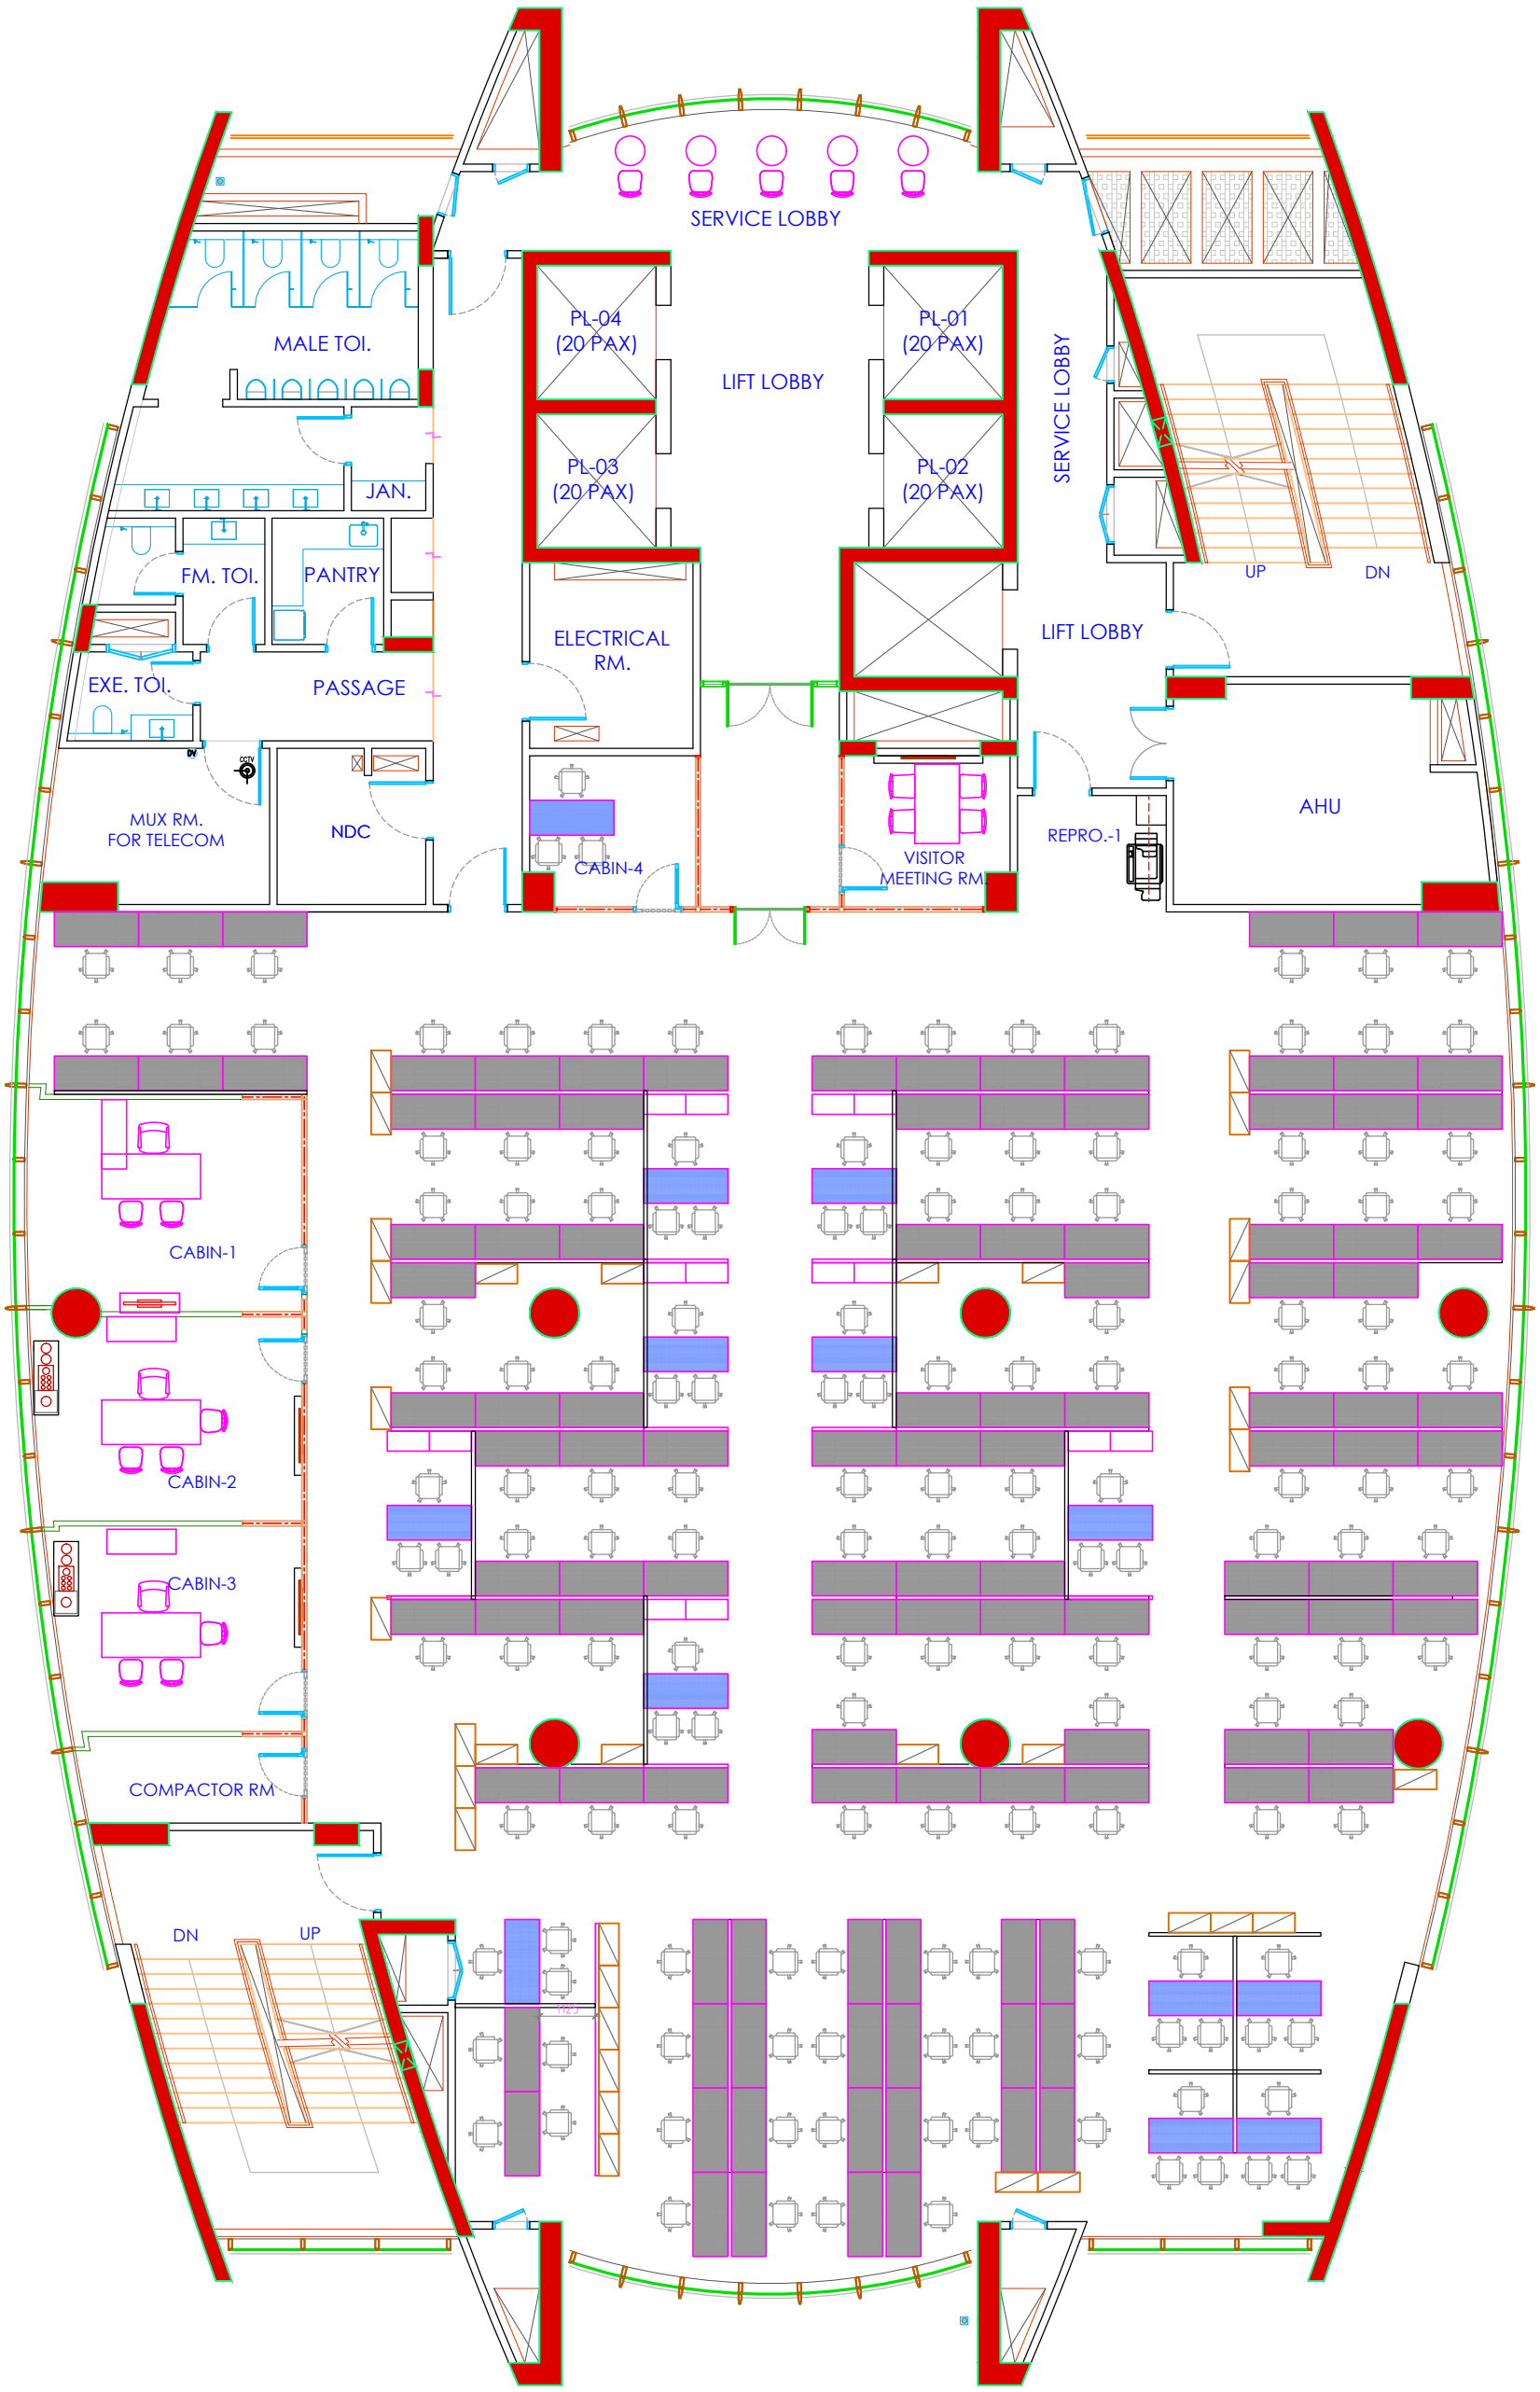

LEGEND - ARAVALLI							
SR.NO.	DESCRIPTION	EXISTING ABEX OFFICE					
		2ND					
1	CEO CABIN	00					
2	CABIN	04					
3	MANAGER CUBICAL	12					
4	STAFF WORKSTATION	116					
5	MEETING ROOM	00					
6	TRAINING ROOM	00					

2ND FLOOR
EXISTNG OFFICE
ABEX OFFICE

- MANAGER CUBICAL(EXISTING)
- STAFF WORKSTATION(EXISTING)
- VP'S CABIN (EXISTING)

ISSUED FOR INFORMATION

Rev	Description	By	Signed	Date
R0	ISSUED FOR APPROVAL	VM	SN	26-08-2020
R1	ISSUED FOR APPROVAL	VM	SN	01-09-2020
R2	ISSUED FOR APPROVAL	VM	SN	09-10-2020
R3	ISSUED FOR APPROVAL	VM	SN	23-10-2020
R4	ISSUED FOR APPROVAL	VM	SN	14-12-2020
R5	AS BUIT AT SITE	-	-	01-08-2024
-	-	-	-	-
-	-	-	-	-
-	-	-	-	-
-	-	-	-	-

Last Modified :- Aug 01, 2024 - 5:05pm

NOTES :

All dimensions are to be read and not measured.
All dimensions are in Millimeters.
Refer detail drawings wherever relevant.
Drip mould should be provided in lintels of all external openings.
R.W.P. indicates rain water pipe.
In case there is any discrepancy between architectural drawings and other consultant drawings, architectural drawings to be followed.
The discrepancy to be brought to the notice of the architect before commencement of the work.
Kindly refer seperate drawings for (MEP)services like plumbing, electrical, it, firefighting, structure etc.
Kindly refer separate detail drawings for staircase, toilet, kitchen, louvers, door window, glazing and other typical detail.
No grade slab will be done in wet area on ground floor

Client: adani

Drawn: VINODCHANDRA MAKWANA
Check: SUDHISH NAIR
Approved

Drawing Title
ARAVALLI AT SHANTIGRAM
AT AHMEDABAD
2ND FLOOR LAYOUT PLAN
PROPOSED OFFICE FOR ADANI THERMAL

Client Drawing No. - -
Consultant Drawing No. AHD-ARV-SHT-IN-PL-002
R5