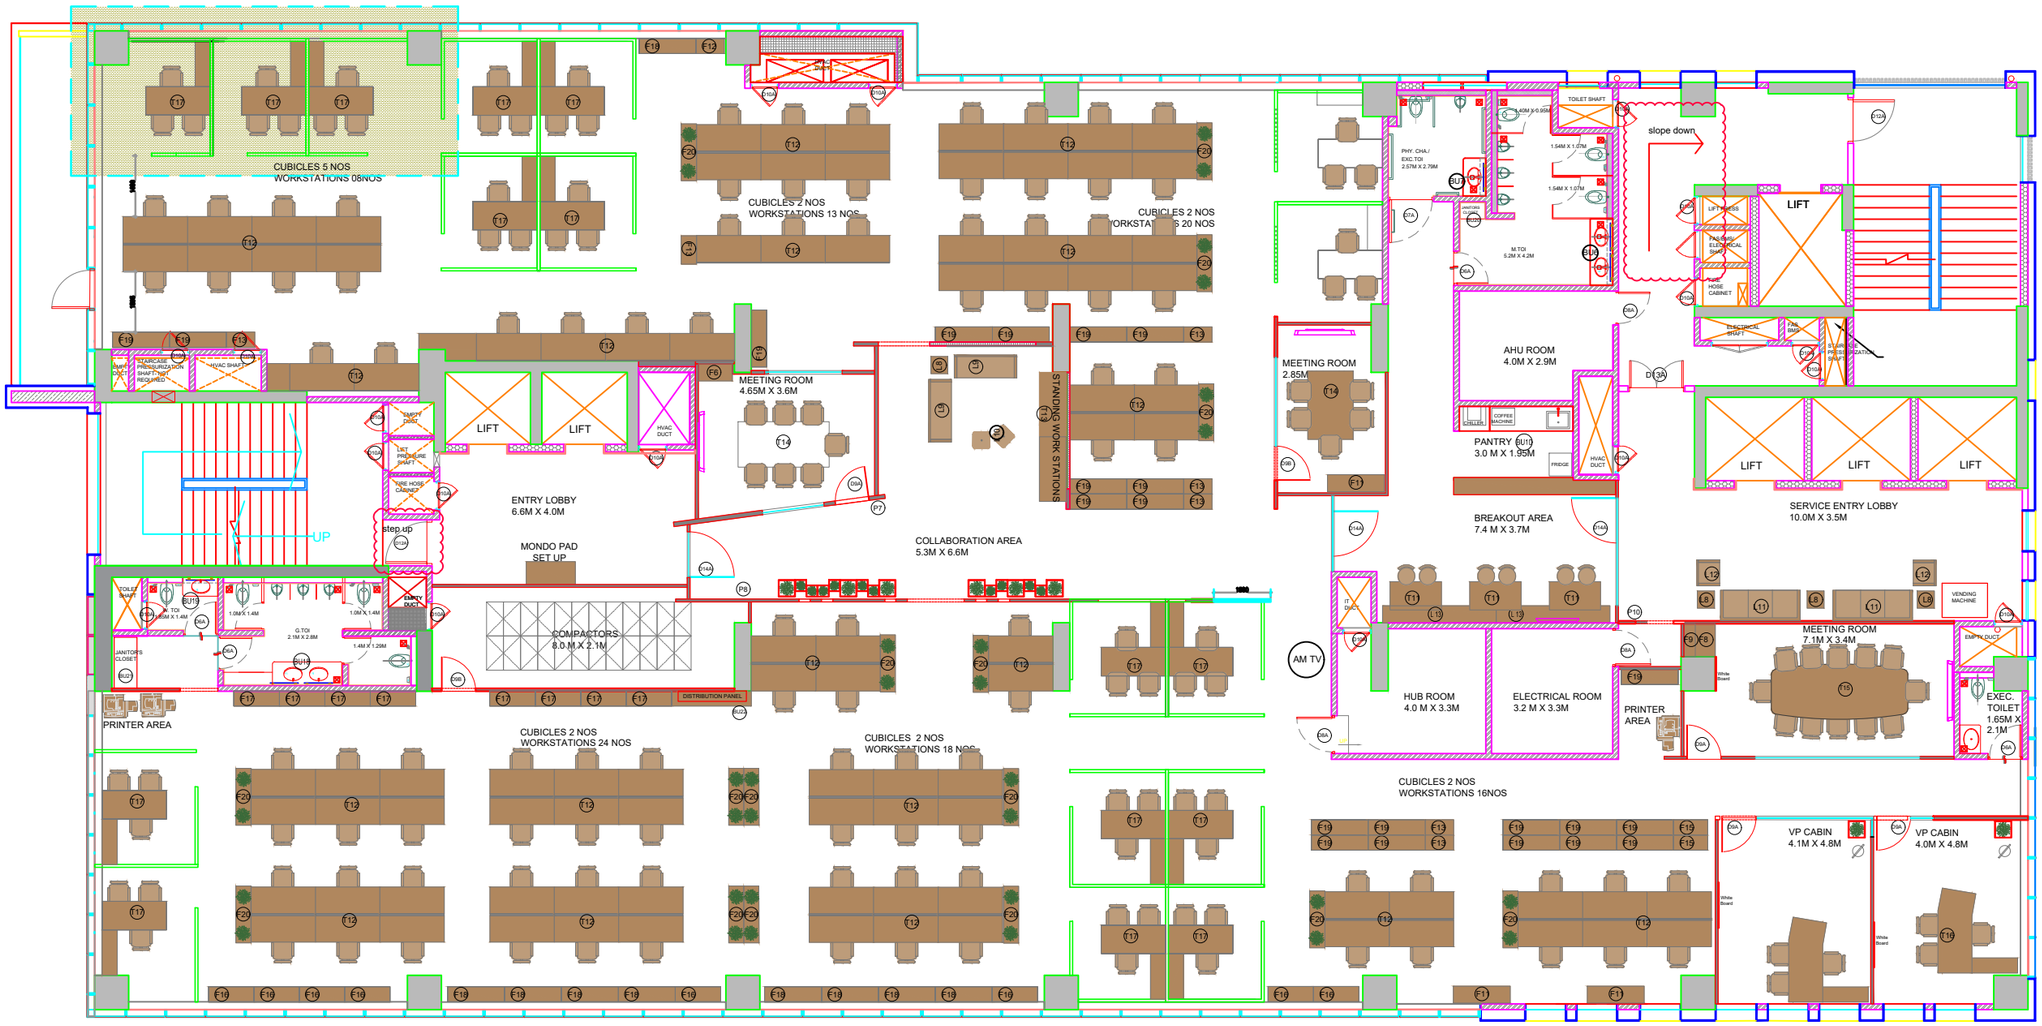

SEATING REQUIRMENT

CEO	0
CABINS	0
CUBICLES	12
WORKSTATIONS	107
MEETING ROOMS	4

PROPOSED SEATING REQUIREMENT 11-04-2023

CEO	0
CABINS	2
CUBICLES	14
WORKSTATIONS	103
MEETING ROOMS	3

PROPOSED SEATING REQUIREMENT 05-05-2023

CEO	0
CABINS	2
CUBICLES	17
WORKSTATIONS	95
MEETING ROOMS	3

MODIFICATION

5TH FLOOR

GFC DRAWINGS

Rev	Description	By	Verified	Date
R0	MASTER LAYOUTS		VANDITA	07.07.22
R1	MASTER LAYOUTS		VANDITA	30.07.22
R2	MASTER LAYOUTS		VANDITA	15.10.22
R3	AS PER USER REQUIREMENT	AEL	VM	08.04.2023
R4	UPDATED AS PER CONSULTANT	AEL	VM	11.04.2023
R5	REVISED LAYOUT(REMOVE MEETING ROOM)		SP	12.04.2023
R5	CUBICLE ADDED	AEL	VM	05.05.2023

Scales shown are for an A1 size original drawing

EPC Contractor

Client: adani — ADANI ENTERPRISES LIMITED

Consultant of EPC Contractor

Owner's Architect: P K DAS & ASSOCIATES — ARCHITECTS DESIGNERS

Drawn

Checked: VANDITA K.

Designed

Approved

Date: 10.04.23

Scale: 1:100

Drawing Title: ADANI COMMERCIAL TOWER LAYOUTS
5TH FLOOR - AGEL OFFICE
MASTER LAYOUTS

Client Drawing No.

Consultant/Contractor Drawing No.: AD-CT-ML-05

Rev: R5

COPYRIGHT :- The concepts, diagrams and information contained in this document are the sole property and copyright of AEL. Any use, copying, reproduction or disclosure of the document, whether directly or indirectly, or in whole or in part without the prior written permission of AEL is prohibited.